
Disclaimer of Liability
This drawing is provided for informational purposes only and on an "as is" basis. Cleveland State University does not warrant the accuracy, correctness, reliability, comprehensiveness, or currency of any content. It is the responsibility of the user of this data to verify all information in the field.


The recipient of this data shall indemnify, defend and hold harmless Cleveland State University and its officers, directors, partners, agents, members and employees from and against any and all demands, claims, damages to persons or property, losses and liabilities, including reasonable attorneys' fees (collectively "Claims") arising out of or caused by the recipient's or its members negligence in connection with the use of this information.

Cleveland State University
Office of the University Architect
1802 East 25th Street, Plant Services Bldg.
Cleveland, Ohio 44114

Please see the Room Selection website for specific room availability

BLDG 4 **BLDG 3**

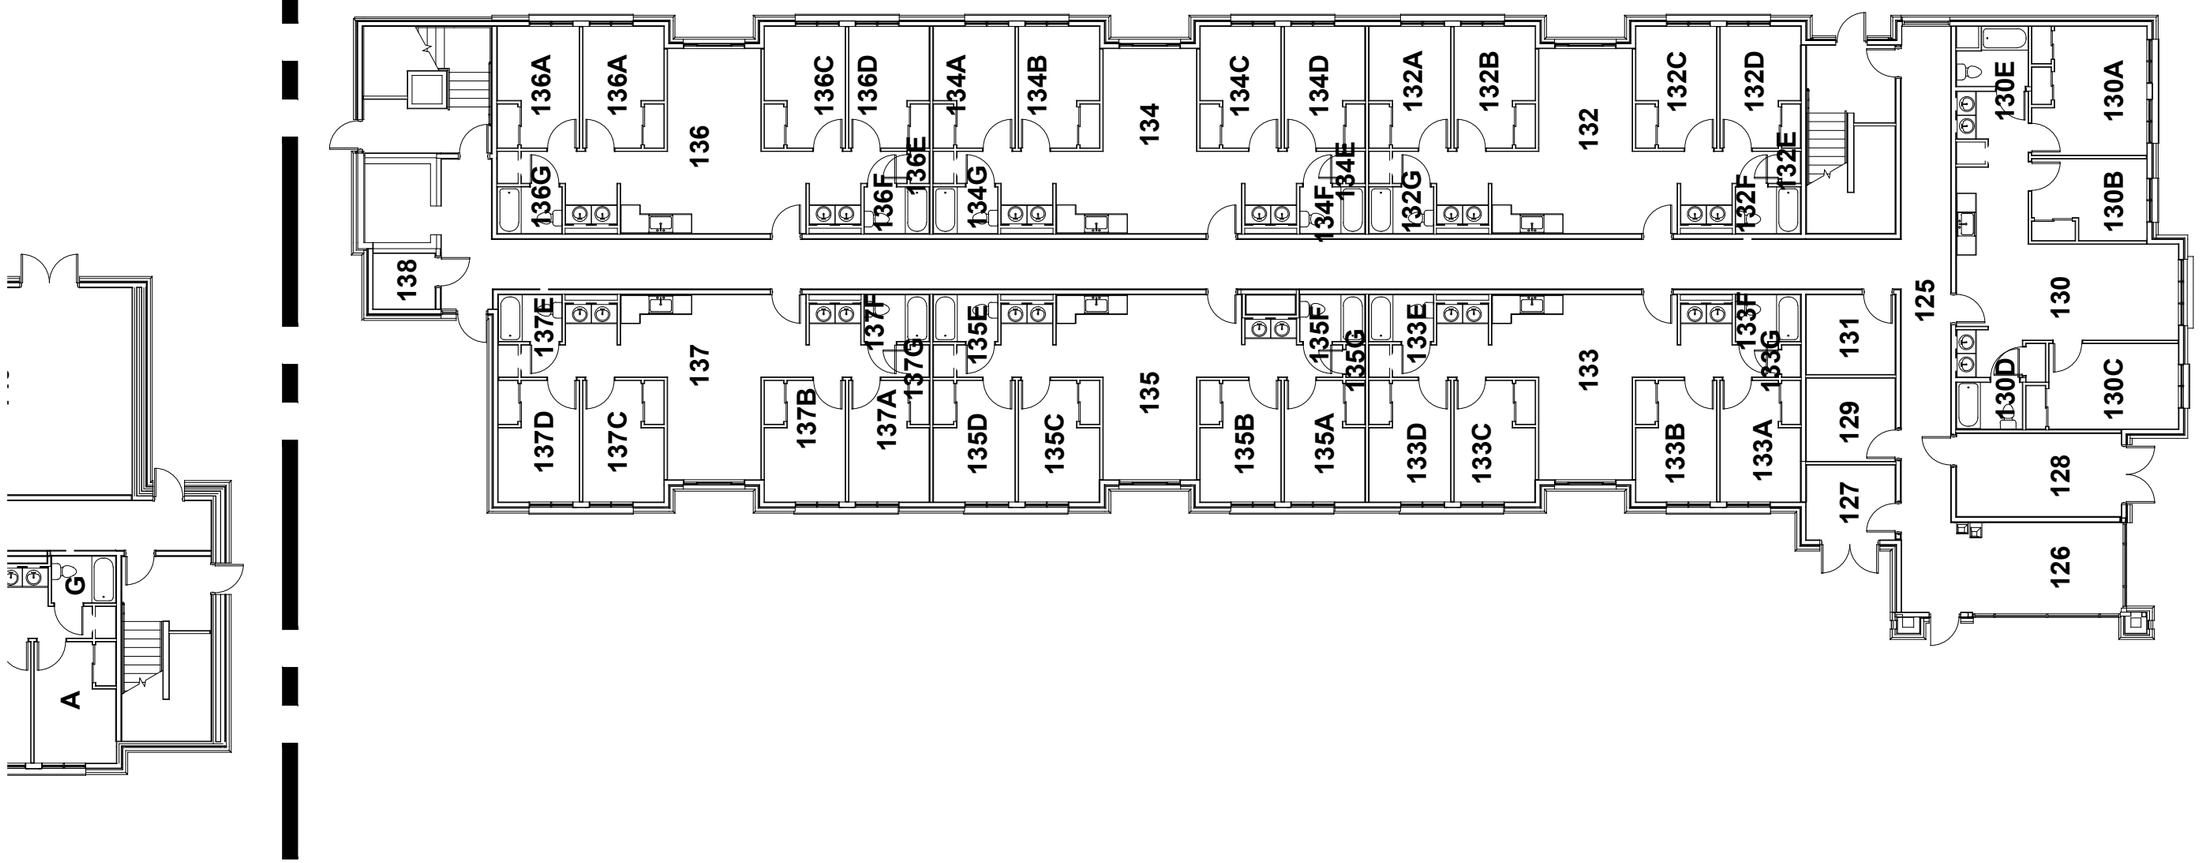

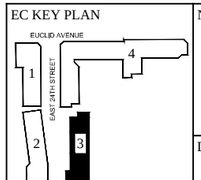EC KEY PLAN	NORTH	SCALE:	BACKGROUND FLOOR PLAN
			EUCLID COMMONS BUILDING 3 FIRST FLOOR
	DATE REVISED: 01.17.2014	REVISED BY: E.FREY	REVIEWED BY: ---
			EC3-01

BUILDING PLAN 3 OF 16

J:\Campus Documents\EC\~BACKGROUNDS\EC_01.dwg , Plotted: 11/17/2014 11:29 AM

Disclaimer of Liability
This drawing is provided for informational purposes only and on an "as is" basis. Cleveland State University does not warrant the accuracy, correctness, reliability, comprehensiveness, or currency of any content. It is the responsibility of the user of this data to verify all information in the field.

The recipient of this data shall indemnify, defend and hold harmless Cleveland State University and its officers, directors, partners, agents, members and employees from and against any and all demands, claims, damages to persons or property, losses and liabilities, including reasonable attorneys' fees (collectively "Claims") arising out of or caused by the recipient's or its members negligence in connection with the use of this information.

Cleveland State University
Office of the University Architect
1802 East 25th Street, Plant Services Bldg.
Cleveland, Ohio 44114



Please see the Room Selection website for specific room availability

EC KEY PLAN

NORTH	SCALE: NOTE: SCALE OF BLDG 4 DIFFERENT FROM 1, 2, & 3.	BACKGROUND FLOOR PLAN
		EUCLID COMMONS BUILDING 4
		FIRST FLOOR
DATE REVISED: 01.17.2014	REVISED BY: E.FREY	REVIEWED BY: ---
		EC4-01


J:\Campus Documents\EC\~BACKGROUNDS\EC_01.dwg , Plotted: 11/17/2014 11:29 AM



Disclaimer of Liability
This drawing is provided for informational purposes only and on an "as is" basis. Cleveland State University does not warrant the accuracy, correctness, reliability, comprehensiveness, or currency of any content. It is the responsibility of the user of this data to verify all information in the field.

The recipient of this data shall indemnify, defend and hold harmless Cleveland State University and its officers, directors, partners, agents, members and employees from and against any and all demands, claims, damages to persons or property, losses and liabilities, including reasonable attorneys' fees (collectively "Claims") arising out of or caused by the recipient's or its members negligence in connection with the use of this information.

Cleveland State University
Office of the University Architect
1802 East 25th Street, Plant Services Bldg.
Cleveland, Ohio 44114

Please see the Room Selection website for specific room availability

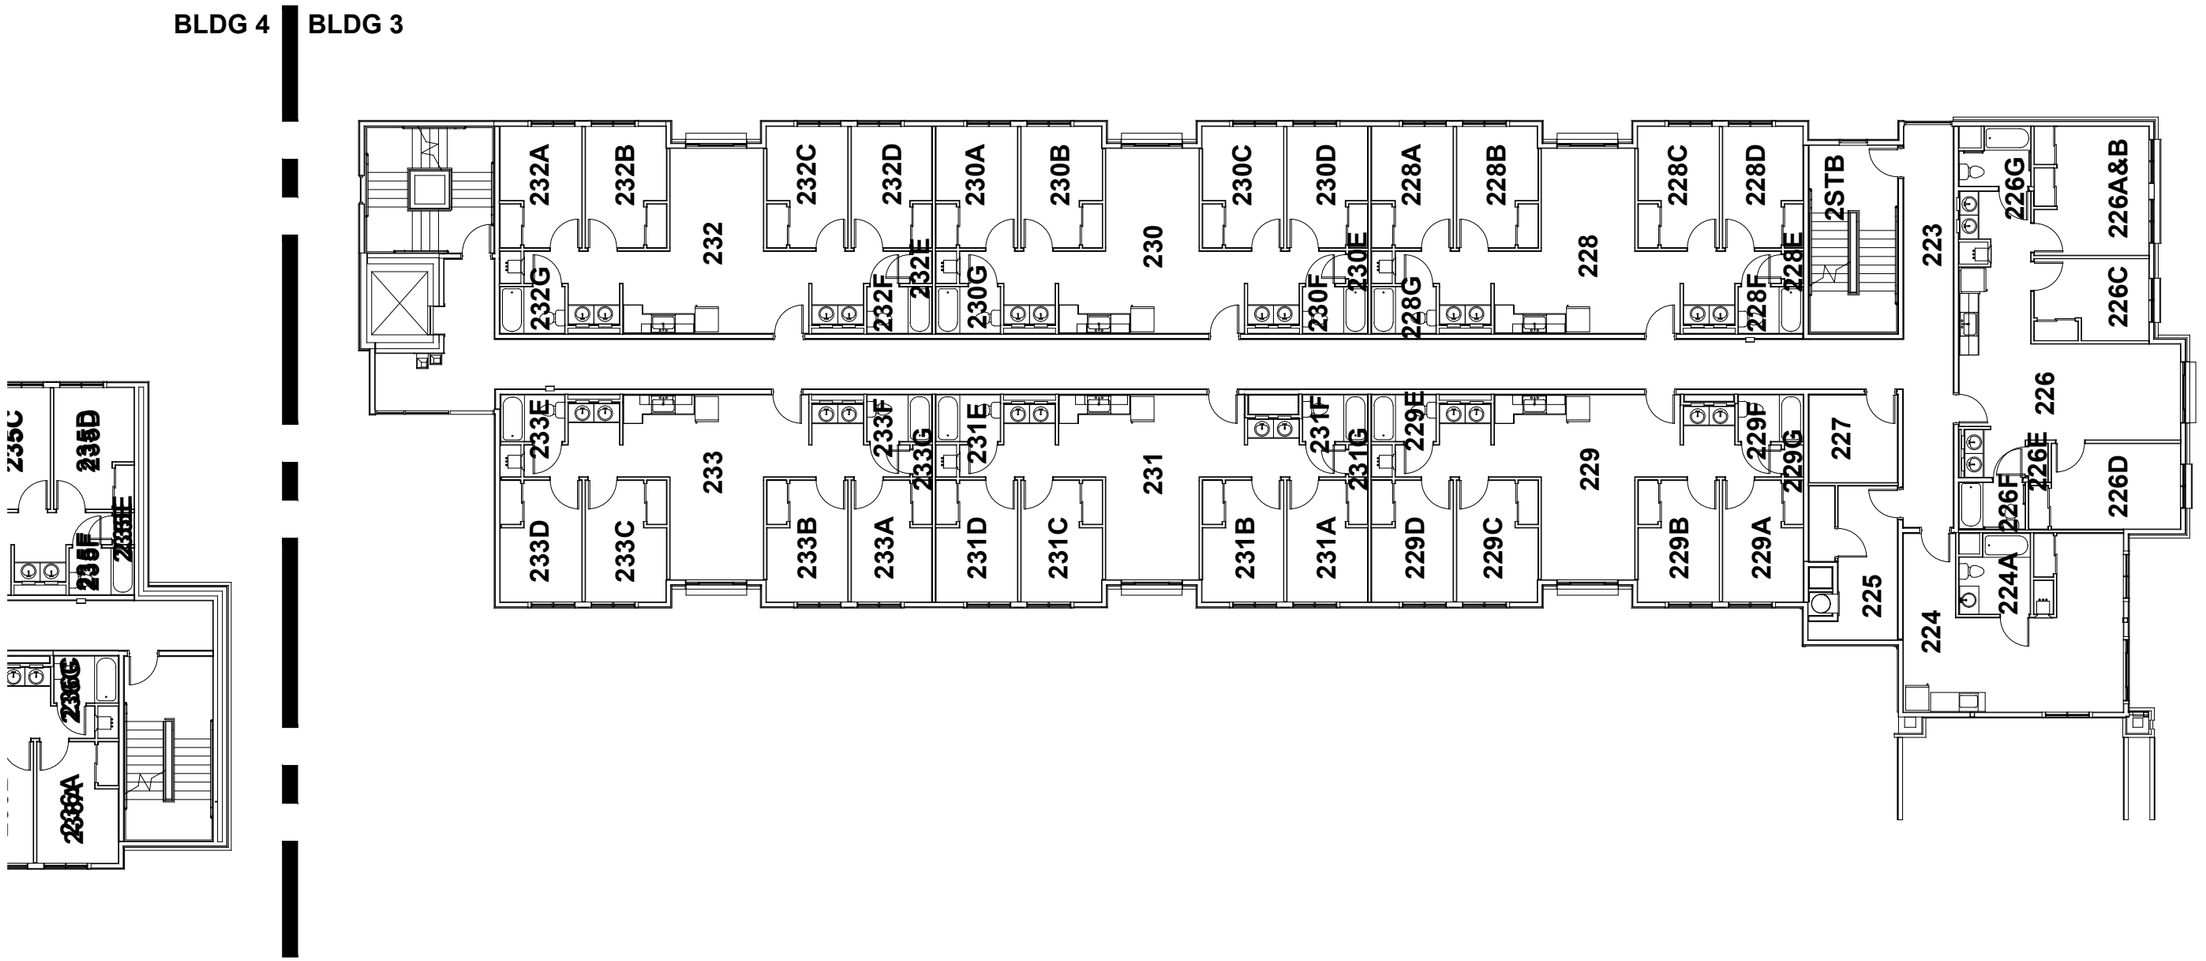

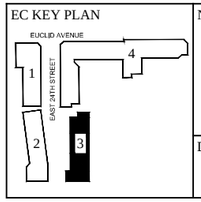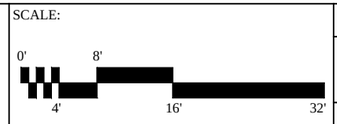EC KEY PLAN	NORTH	SCALE:	BACKGROUND FLOOR PLAN
			EUCLID COMMONS BUILDING 3
			SECOND FLOOR
	DATE REVISED	REVISED BY	REVIEWED BY
	11.12.2014	E. FREY	---

EC2-03


BUILDING PLAN 3 OF 16

Disclaimer of Liability
This drawing is provided for informational purposes only and on an "as is" basis. Cleveland State University does not warrant the accuracy, correctness, reliability, comprehensiveness, or currency of any content. It is the responsibility of the user of this data to verify all information in the field.

The recipient of this data shall indemnify, defend and hold harmless Cleveland State University and its officers, directors, partners, agents, members and employees from and against any and all demands, claims, damages to persons or property, losses and liabilities, including reasonable attorneys' fees (collectively "Claims") arising out of or caused by the recipient's or its members negligence in connection with the use of this information.

Please see the Room Selection website for specific room availability

Cleveland State University
Office of the University Architect
1802 East 25th Street, Plant Services Bldg.
Cleveland, Ohio 44114

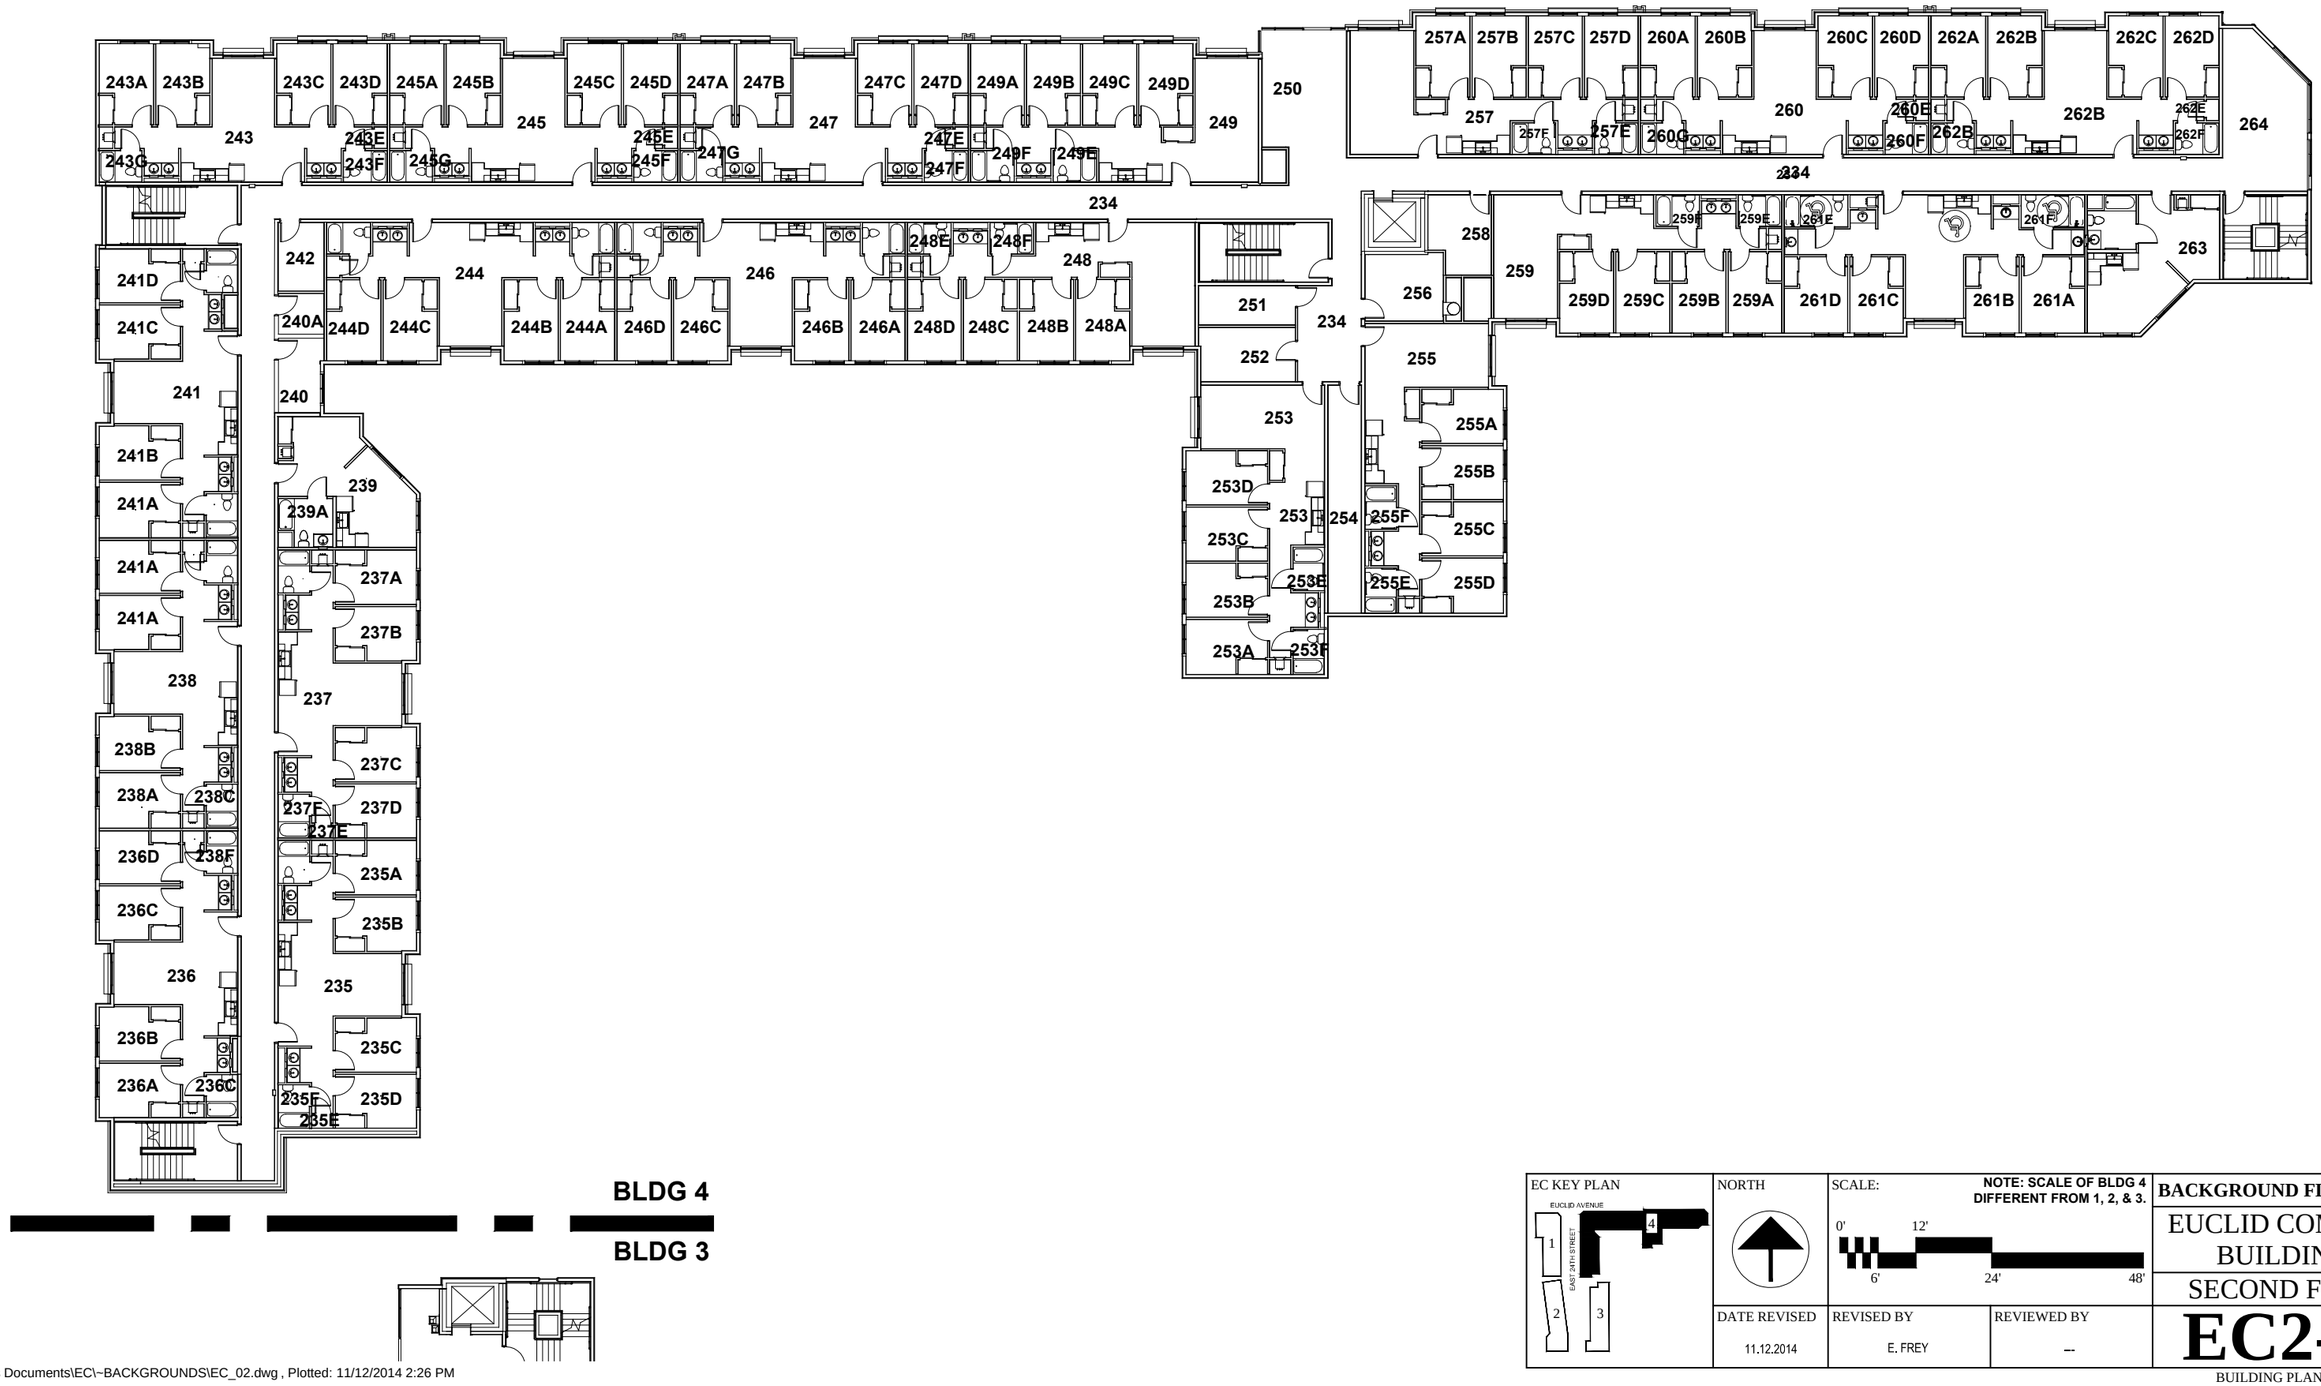

EC KEY PLAN	NORTH	SCALE: NOTE: SCALE OF BLDG 4 DIFFERENT FROM 1, 2, & 3.	**BACKGROUND FLOOR PLAN**
EUCLID AVENUE; EAST 24TH STREET; 1 2 3 4		0' 12' 6' 24' 48'	EUCLID COMMONS BUILDING 4
			SECOND FLOOR
DATE REVISED: 11.12.2014	REVISED BY: E. FREY	REVIEWED BY: ---	**EC2-04**

BUILDING PLAN 4 OF 16


J:\Campus Documents\EC\~BACKGROUNDS\EC_02.dwg , Plotted: 11/12/2014 2:26 PM

Disclaimer of Liability
This drawing is provided for informational purposes only and on an "as is" basis. Cleveland State University does not warrant the accuracy, correctness, reliability, comprehensiveness, or currency of any content. It is the responsibility of the user of this data to verify all information in the field.

The recipient of this data shall indemnify, defend and hold harmless Cleveland State University and its officers, directors, partners, agents, members and employees from and against any and all demands, claims, damages to persons or property, losses and liabilities, including reasonable attorneys' fees (collectively "Claims") arising out of or caused by the recipient's or its members negligence in connection with the use of this information.

Cleveland State University
Office of the University Architect
1802 East 25th Street, Plant Services Bldg.
Cleveland, Ohio 44114

Please see the Room Selection website for specific room availability

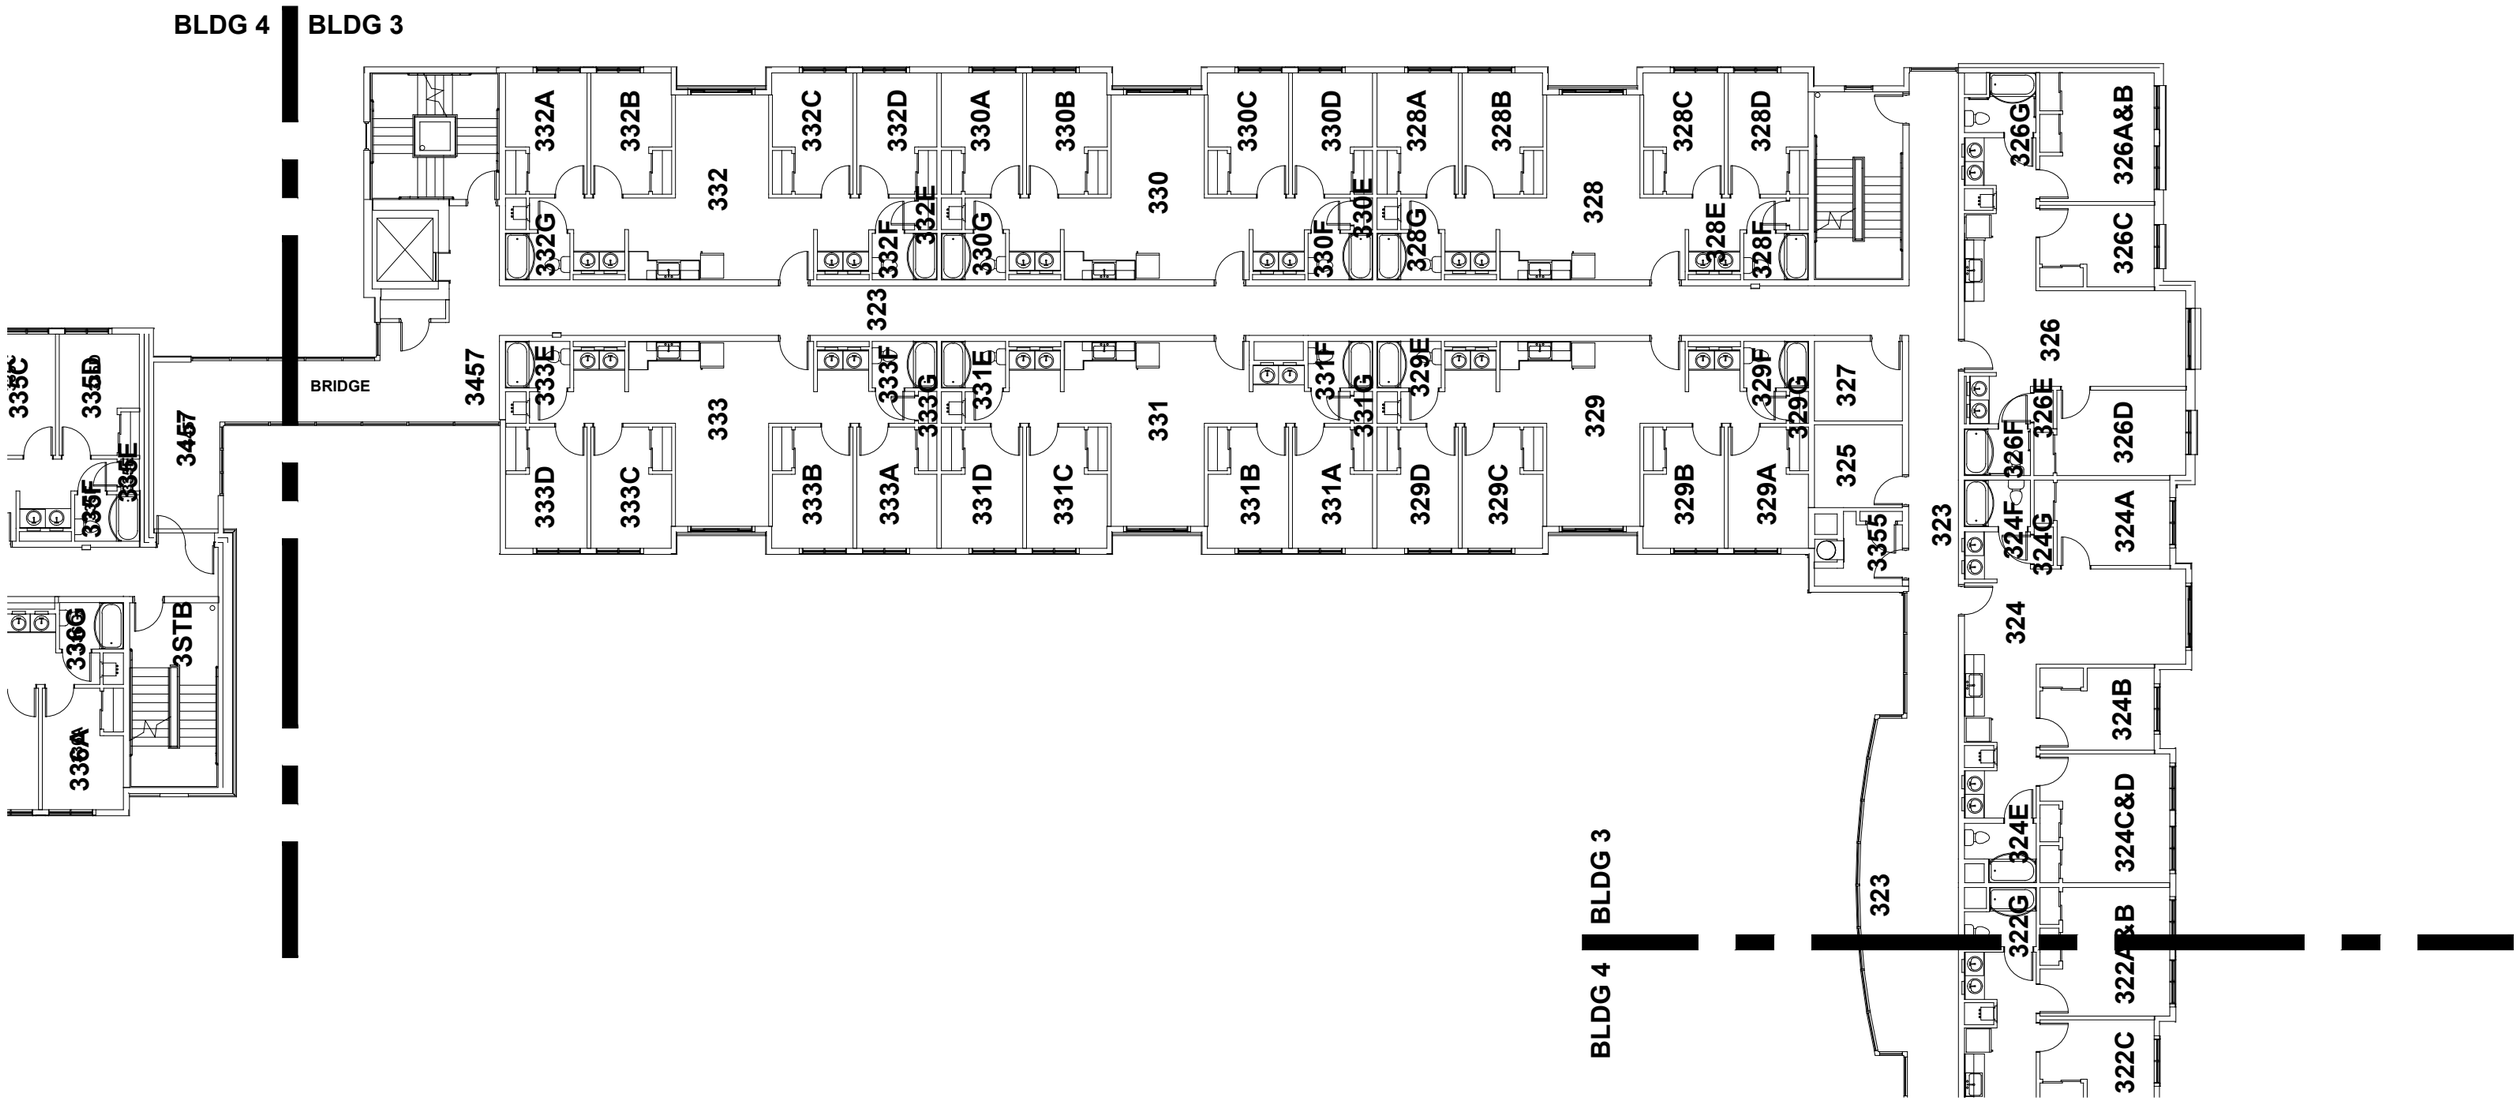

EC KEY PLAN	NORTH	SCALE: 0' 8' 4' 16' 32'	**BACKGROUND FLOOR PLAN**
			EUCLID COMMONS BUILDING 3
			THIRD FLOOR
DATE REVISED: 11.12.2014	REVISED BY: E. FREY	REVIEWED BY: ---	**EC3-03**


J:\Campus Documents\EC\~BACKGROUNDS\EC_03.dwg , Plotted: 11/12/2014 2:12 PM

Disclaimer of Liability
This drawing is provided for informational purposes only and on an "as is" basis. Cleveland State University does not warrant the accuracy, correctness, reliability, comprehensiveness, or currency of any content. It is the responsibility of the user of this data to verify all information in the field.

The recipient of this data shall indemnify, defend and hold harmless Cleveland State University and its officers, directors, partners, agents, members and employees from and against any and all demands, claims, damages to persons or property, losses and liabilities, including reasonable attorneys' fees (collectively "Claims") arising out of or caused by the recipient's or its members negligence in connection with the use of this information.

Please see the Room Selection website for specific room availability

Cleveland State University
Office of the University Architect
1802 East 25th Street, Plant Services Bldg.
Cleveland, Ohio 44114

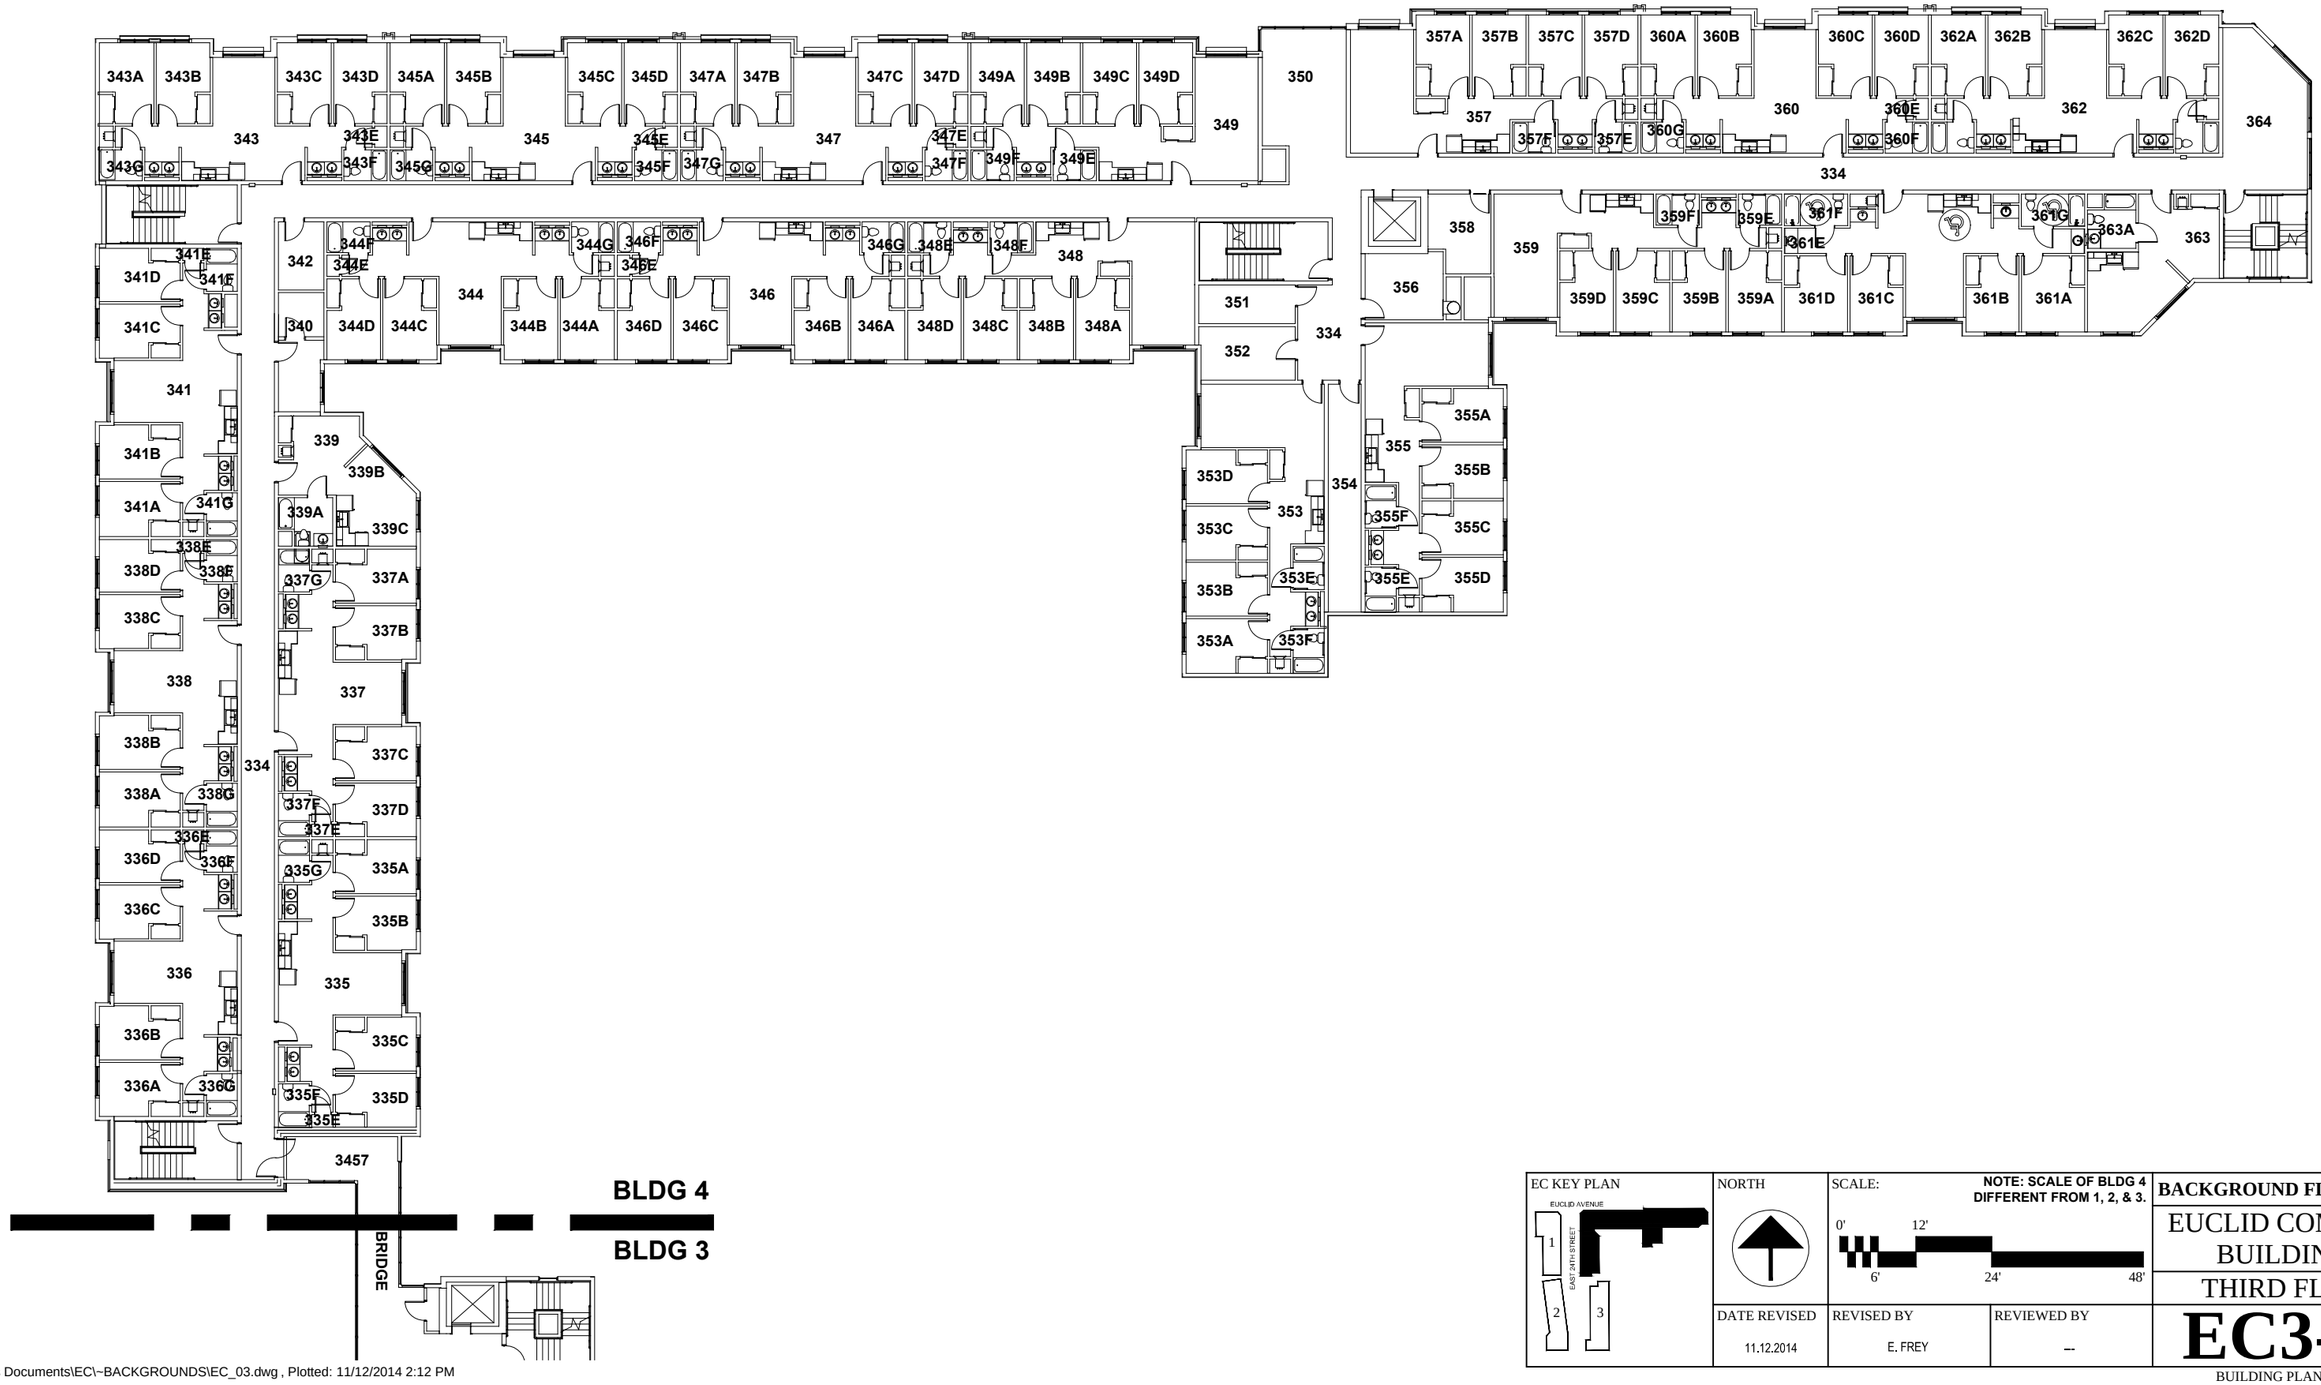

EC KEY PLAN: EUCLID AVENUE; EAST 24TH STREET; 1, 2, 3	NORTH	SCALE: NOTE: SCALE OF BLDG 4 DIFFERENT FROM 1, 2, & 3. 0' 6' 12' 24' 48'	**BACKGROUND FLOOR PLAN** EUCLID COMMONS BUILDING 4 THIRD FLOOR
	DATE REVISED: 11.12.2014	REVISED BY: E. FREY	REVIEWED BY: ---
			EC3-04

BUILDING PLAN 4 OF 16


J:\Campus Documents\EC\~BACKGROUNDS\EC_03.dwg , Plotted: 11/12/2014 2:12 PM

Disclaimer of Liability
This drawing is provided for informational purposes only and on an "as is" basis. Cleveland State University does not warrant the accuracy, correctness, reliability, comprehensiveness, or currency of any content. It is the responsibility of the user of this data to verify all information in the field.

The recipient of this data shall indemnify, defend and hold harmless Cleveland State University and its officers, directors, partners, agents, members and employees from and against any and all demands, claims, damages to persons or property, losses and liabilities, including reasonable attorneys' fees (collectively "Claims") arising out of or caused by the recipient's or its members negligence in connection with the use of this information.

Cleveland State University
Office of the University Architect
1802 East 25th Street, Plant Services Bldg.
Cleveland, Ohio 44114

Please see the Room Selection website for specific room availability

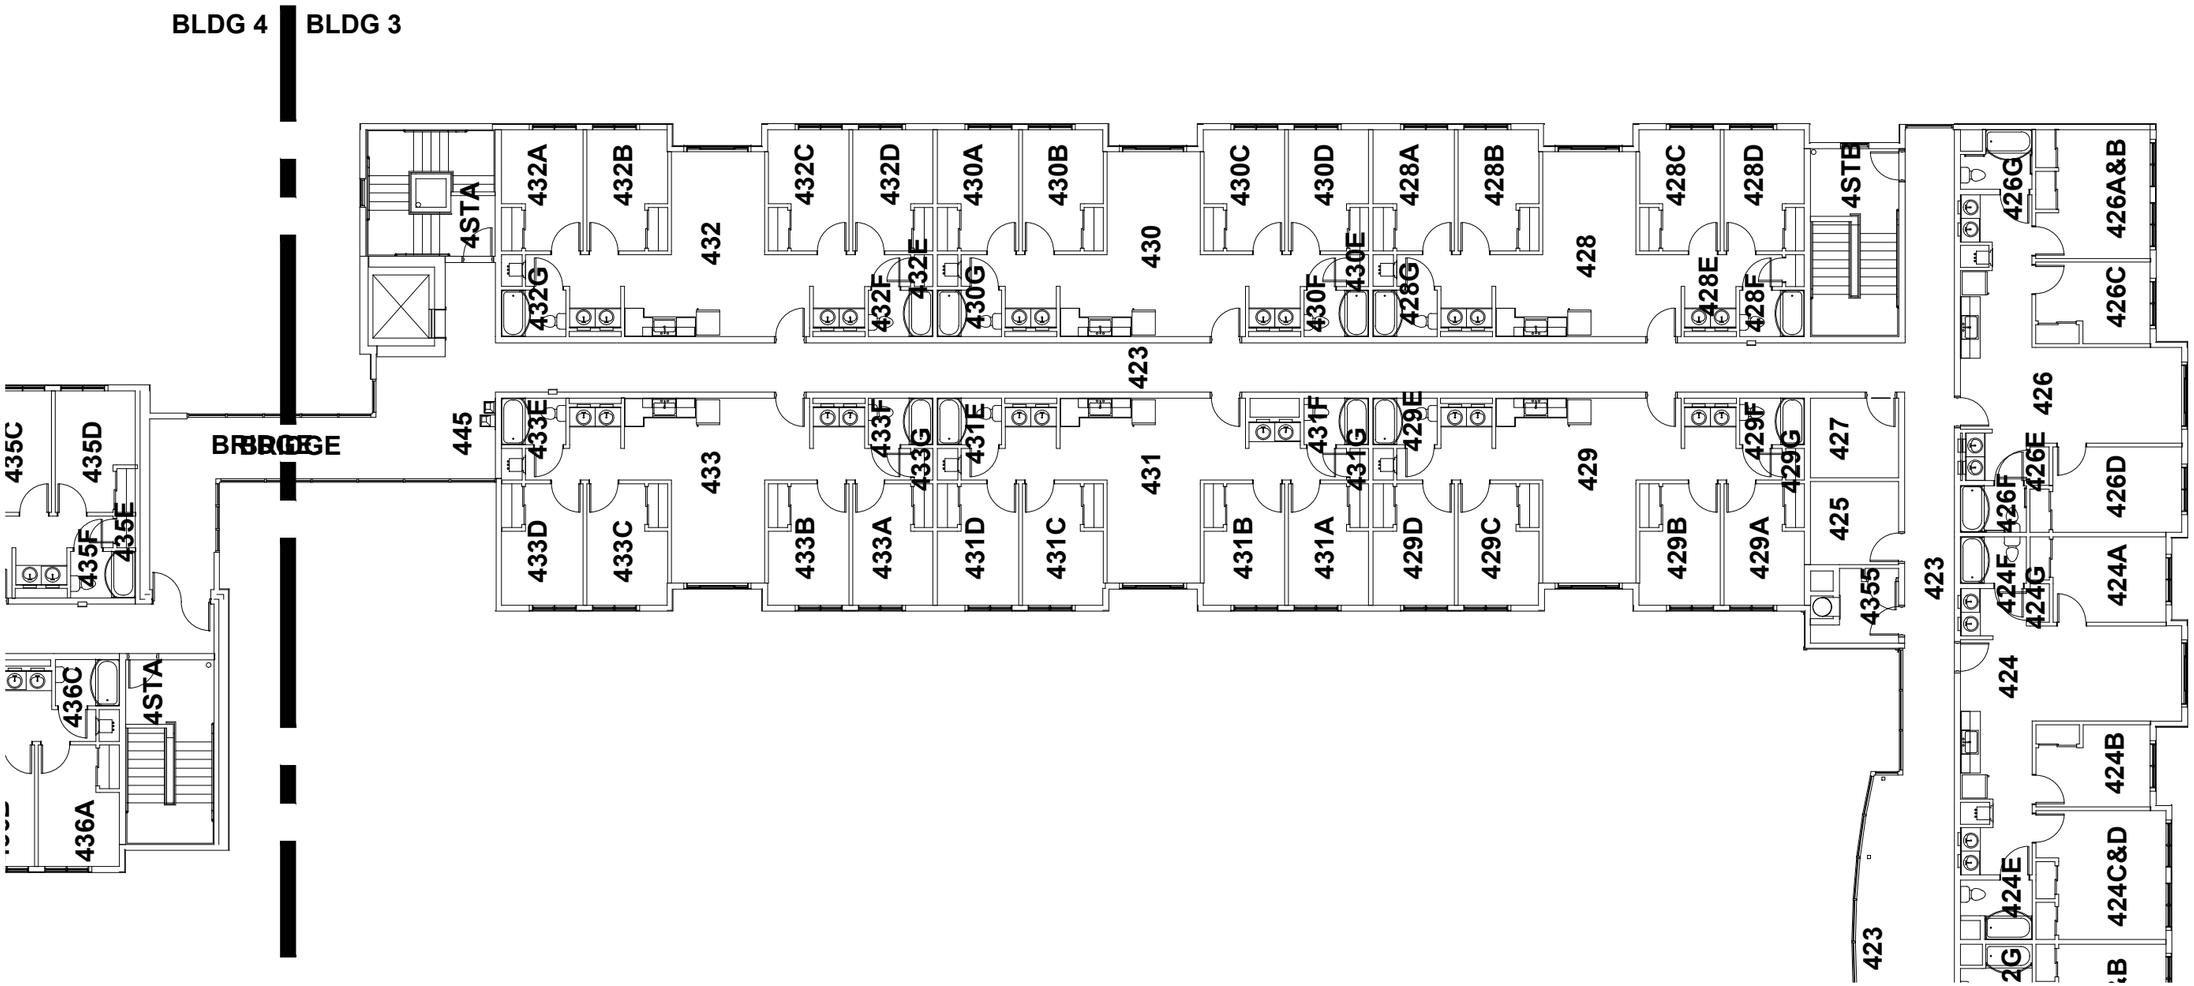

EC KEY PLAN: EUCLID AVENUE; EAST 24TH STREET; 1, 2, 3, 4	NORTH	SCALE: 0' 8' 4' 16' 32'	**BACKGROUND FLOOR PLAN**
			EUCLID COMMONS BUILDING 3
			FOURTH FLOOR
	DATE REVISED: 11.12.2014	REVISED BY: E. FREY	REVIEWED BY: --
			EC4-03


BUILDING PLAN 3 OF 16

Disclaimer of Liability
This drawing is provided for informational purposes only and on an "as is" basis. Cleveland State University does not warrant the accuracy, correctness, reliability, comprehensiveness, or currency of any content. It is the responsibility of the user of this data to verify all information in the field.

The recipient of this data shall indemnify, defend and hold harmless Cleveland State University and its officers, directors, partners, agents, members and employees from and against any and all demands, claims, damages to persons or property, losses and liabilities, including reasonable attorneys' fees (collectively "Claims") arising out of or caused by the recipient's or its members negligence in connection with the use of this information.

Please see the Room Selection website for specific room availability

Cleveland State University
Office of the University Architect
1802 East 25th Street, Plant Services Bldg.
Cleveland, Ohio 44114

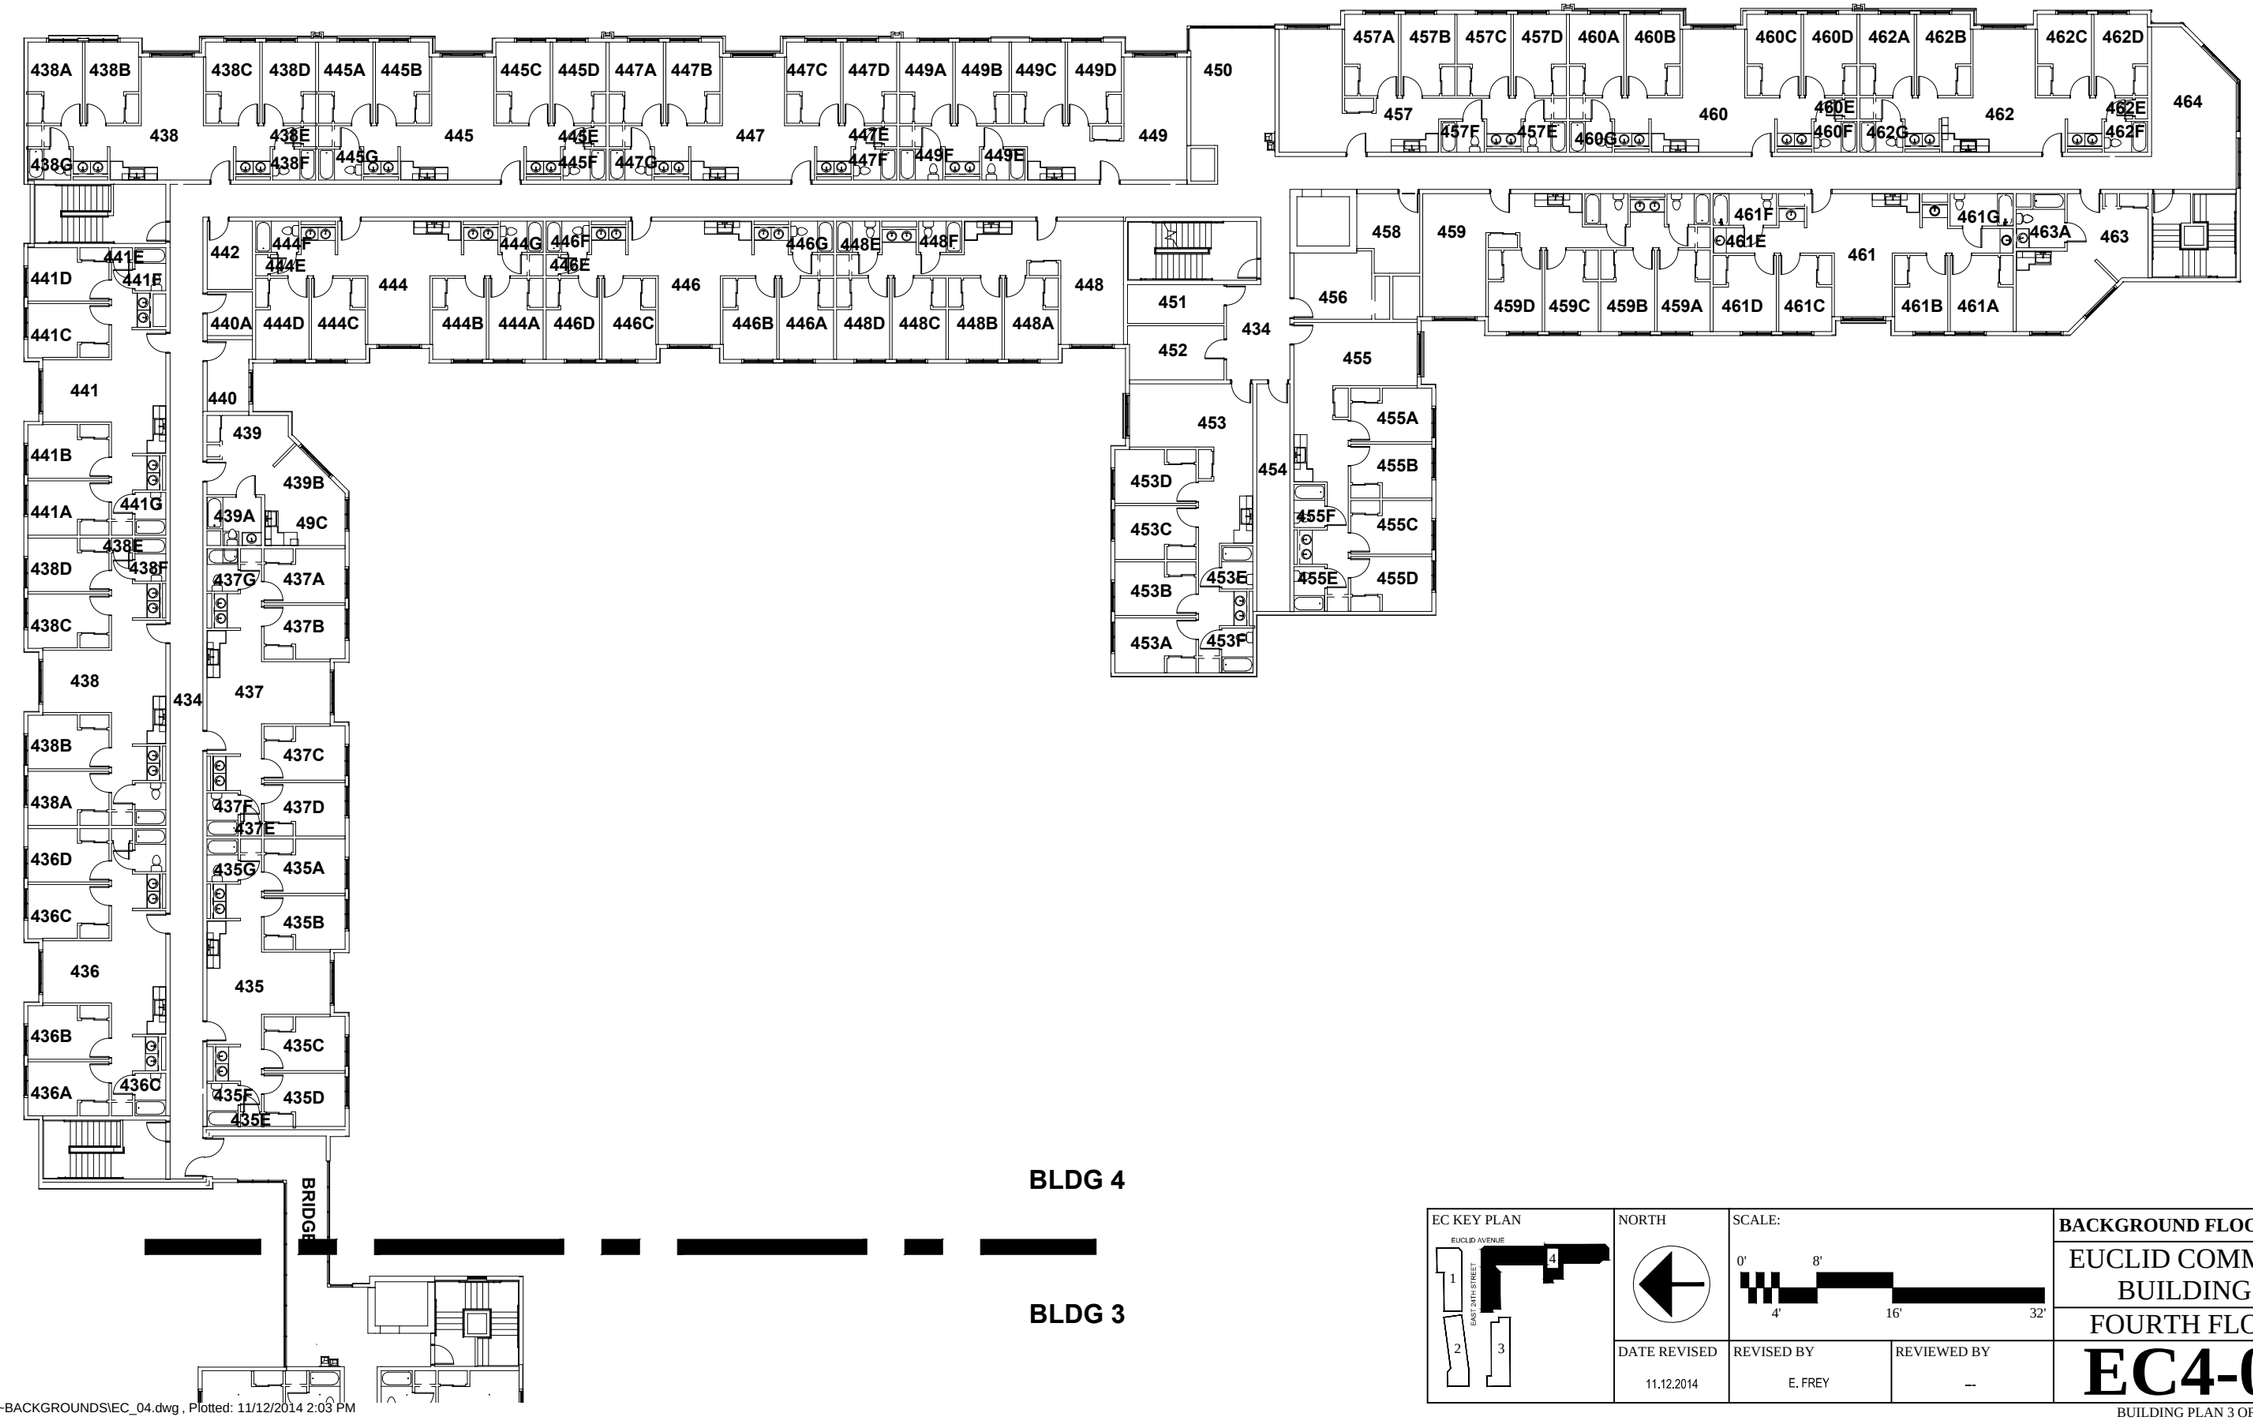

EC KEY PLAN	NORTH	SCALE: 0' 8' 4' 16' 32'	**BACKGROUND FLOOR PLAN**
			EUCLID COMMONS BUILDING 4
			FOURTH FLOOR
DATE REVISED: 11.12.2014	REVISED BY: E. FREY	REVIEWED BY: ---	**EC4-04**

BUILDING PLAN 3 OF 16